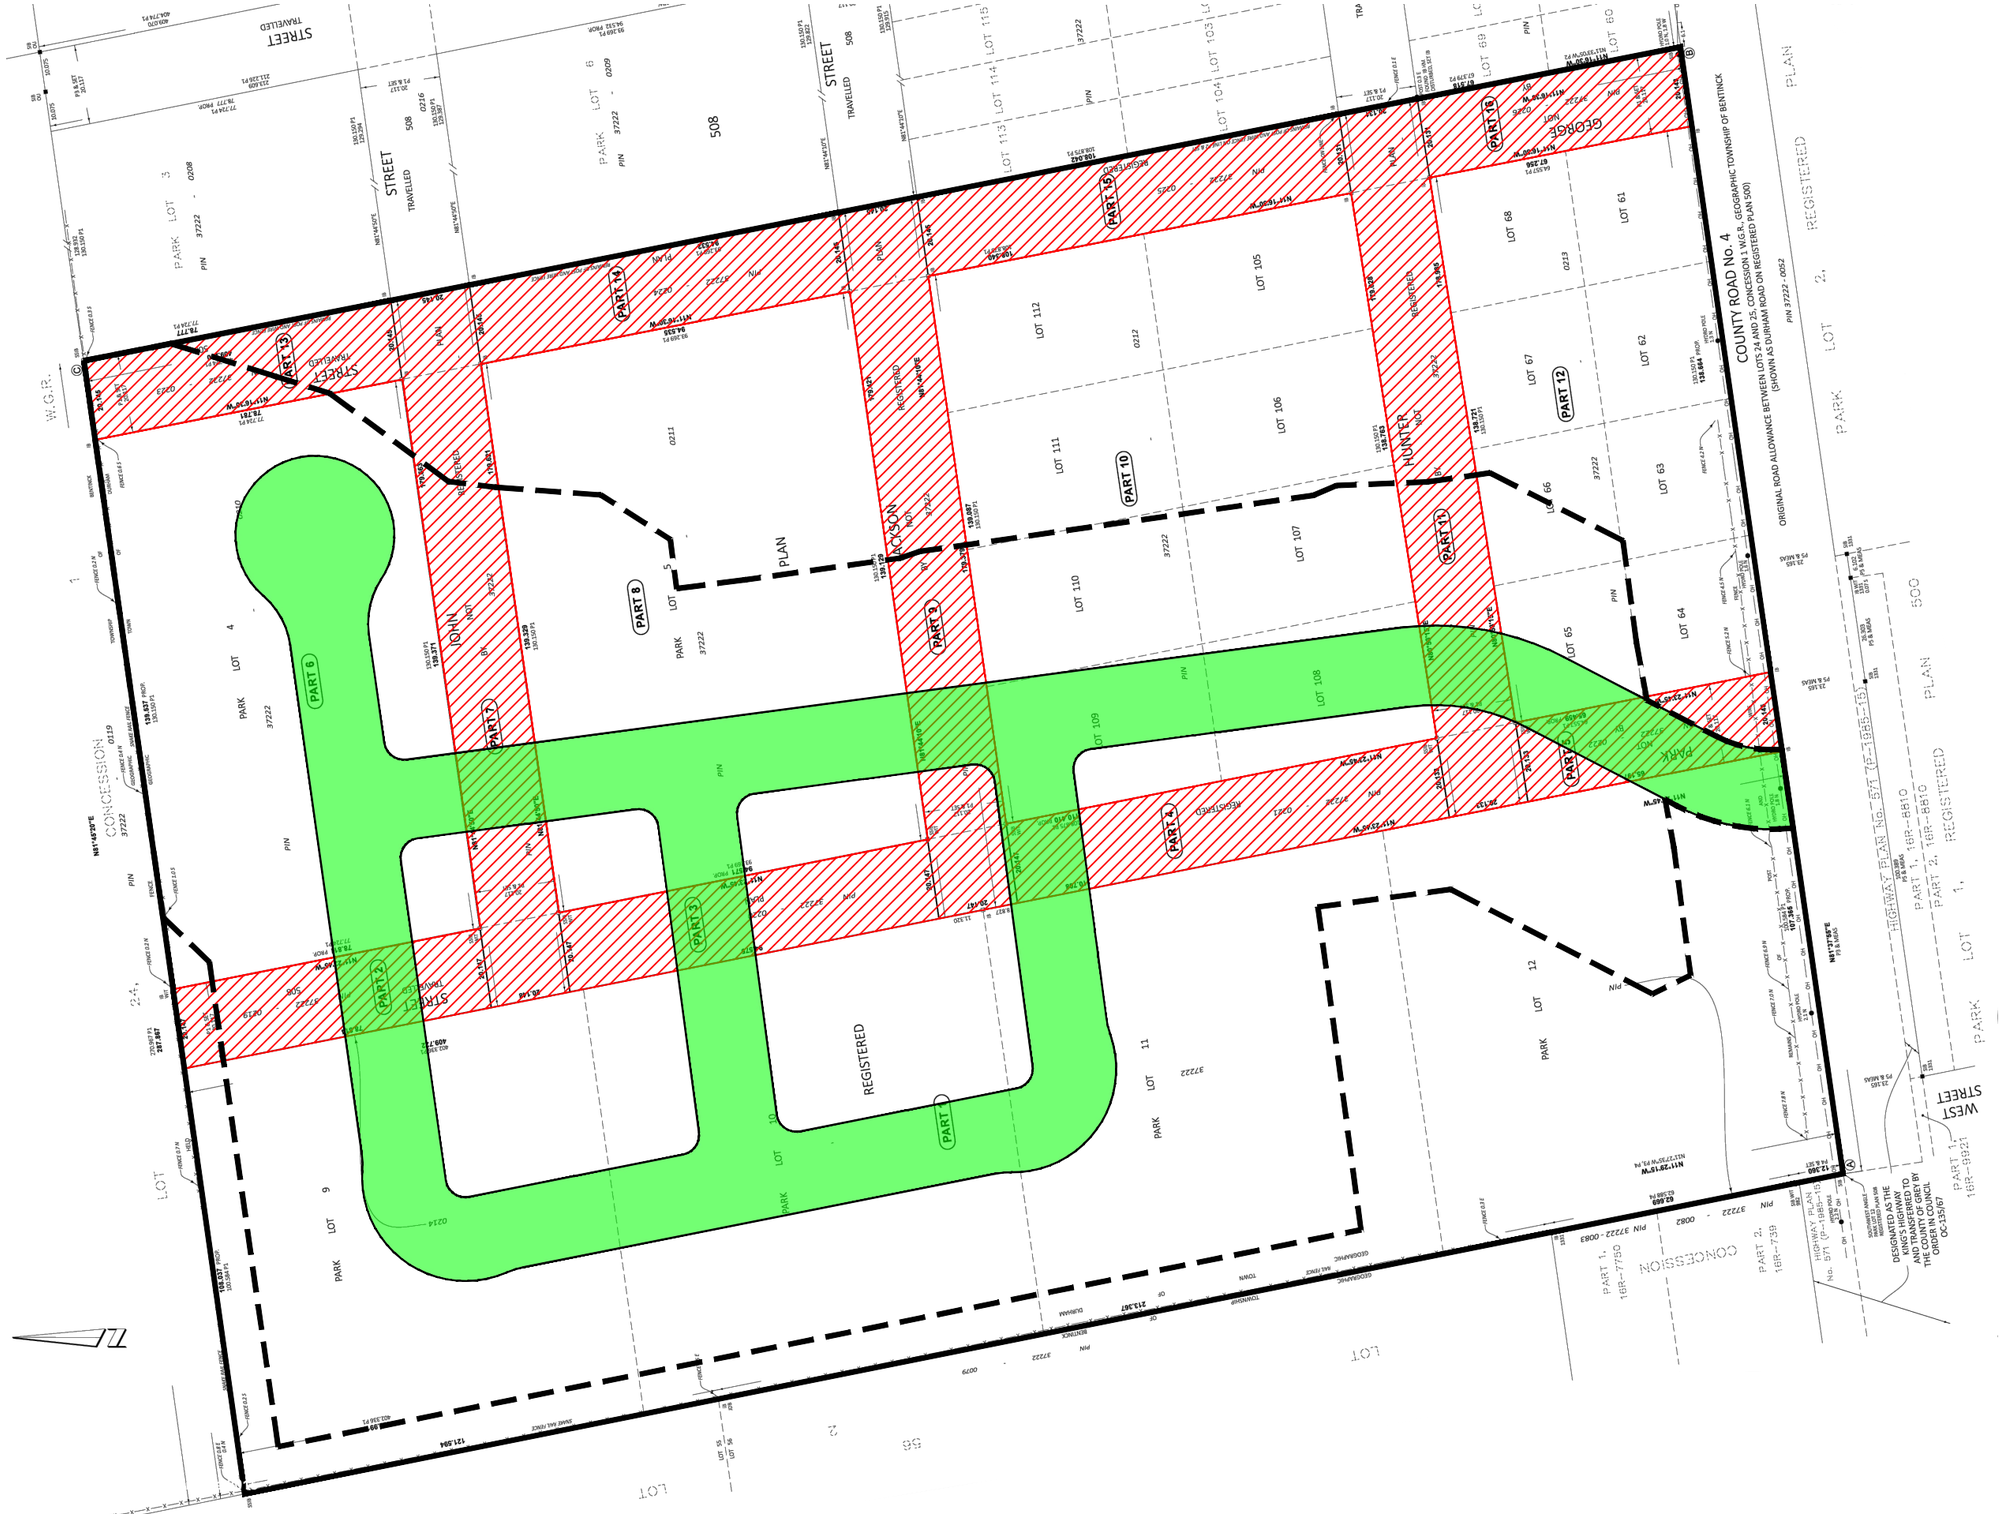

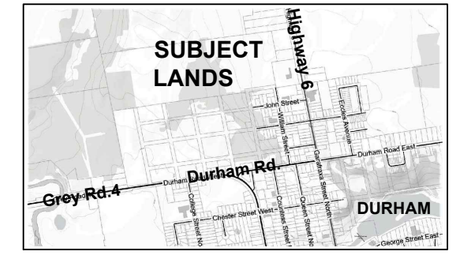

Key Map (n.t.s.)

LEGEND

- SUBJECT LANDS BOUNDARY
- PROPOSED DEVELOPMENT AREA
- EXISTING ROAD PATTERN
- PROPOSED ROAD PATTERN

PLAN REFERENCES:

Grey County GIS, Site Location (2022)
Van Harten Surveying Inc., Registered Plan 508
Plan of Survey (Nov.2022)

Scale Metric | 0 10 20 40 60 m
1 : 1500

563 DURHAM ROAD

DURHAM, COUNTY OF GREY

EXISTING & PROPOSED ROAD PATTERNS

GEORGIAN PLANNING SOLUTIONS
Land Use Planning & Project Management
17 Brock Cres., Collingwood, ON L9Y 4A4
O: 705.446.0530 / C: 705.606.7526

Drawing:	GPS_563DurhamRd-D2
Dra n By:	D.C.
Date:	Feb/06/2023
Revisions	
1:	
2:	
3:	